
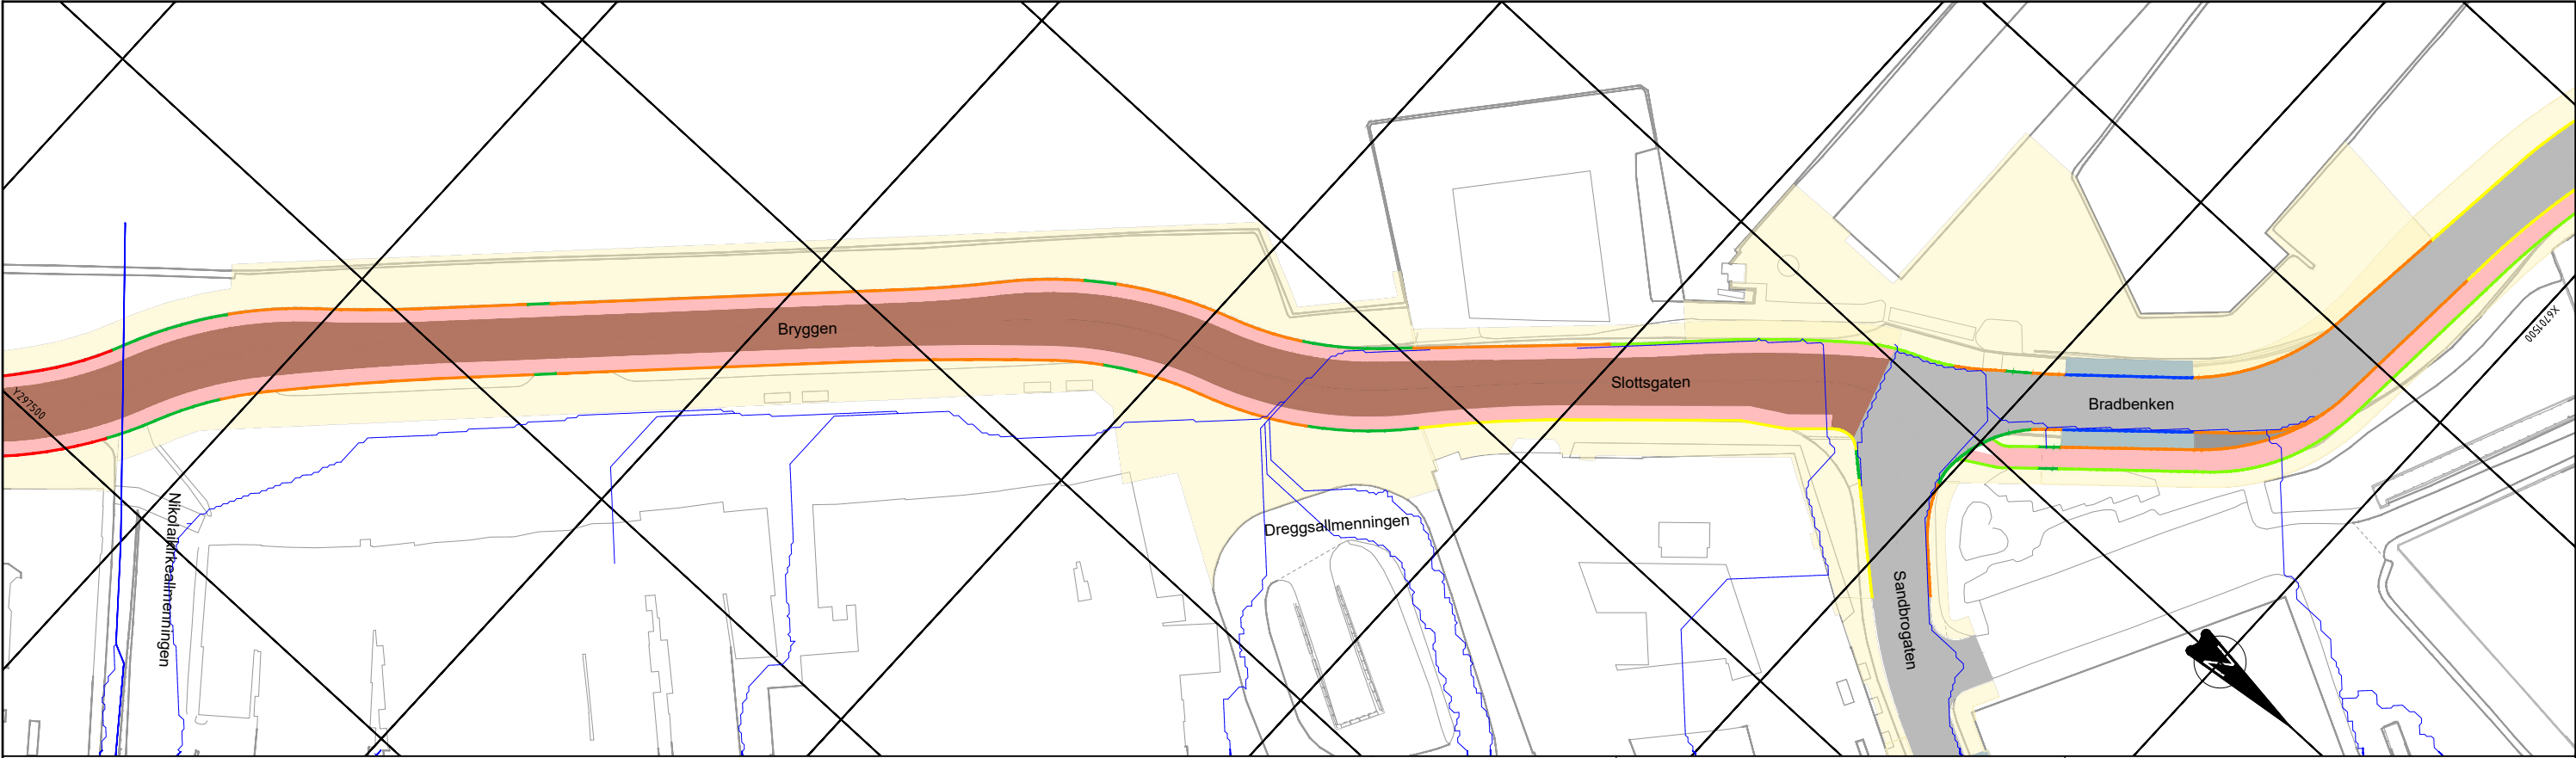


X:\norconsult\Bergen\5250452504678\BIM\Veig_gate\Sheets\LAY_S1_J.dwg - Ingjen - Utskriftsdato: 2026-09-22, 13:59:59 - XREF = Avrenningslinjer_BY-modell_S1-planlag, Bearbeidet: 1000m2, BT5-T_S1_F-veg, Kantsteinsplan, T_GEOM_Sykelstiarveg_redigert-kur-GS-veg, 2026-04-16_Torget_linjer, BT5-T_S1_F-veg_2D_L_kartgrunnteg, BT5-T_S2_F-veg_2D-struktur_D-tegninger, BT5-T_S1_F-veg_2D-struktur_D-tegninger

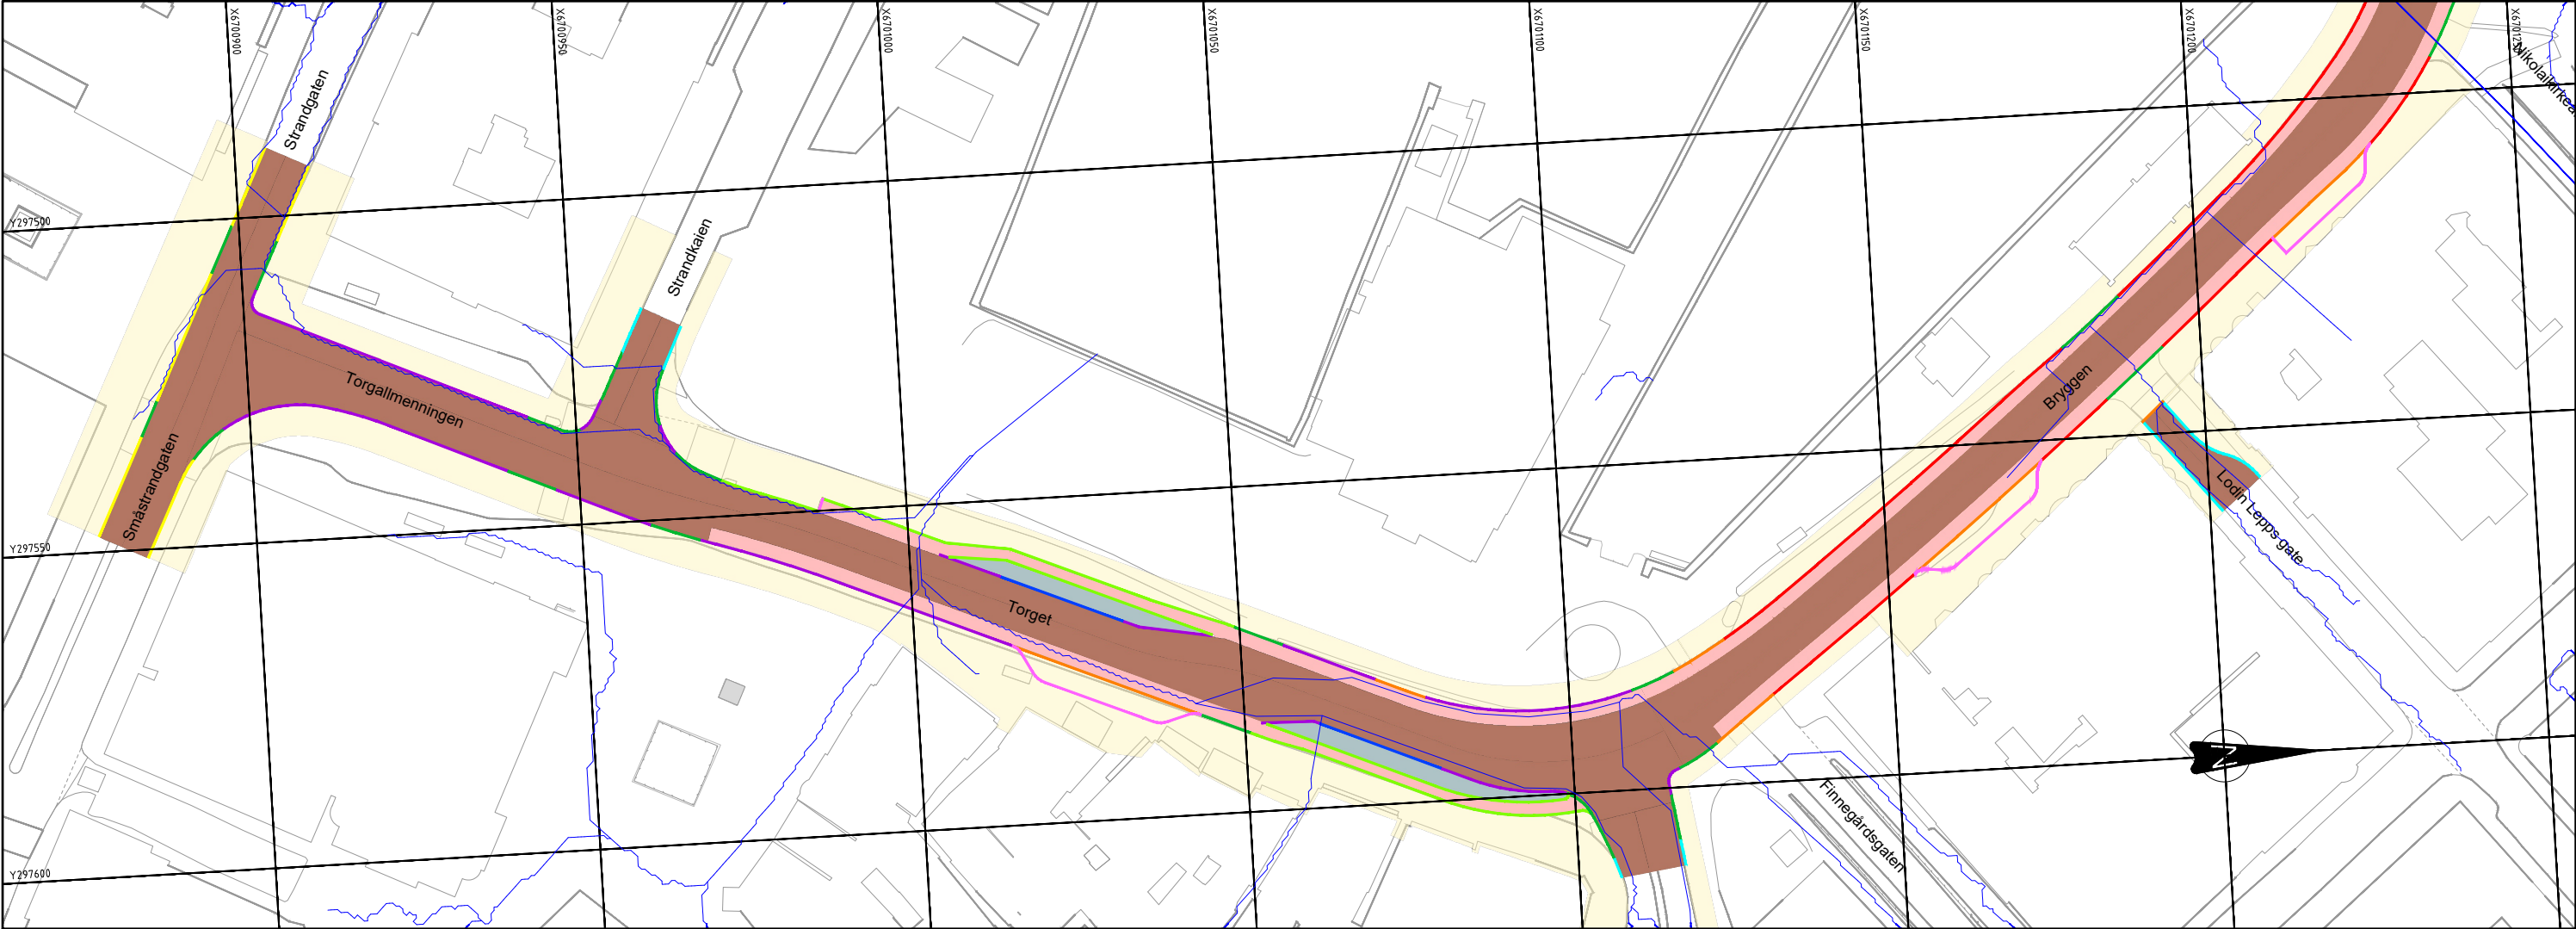

Tegnforklaring

- | | | | |
|--------------------------|-----------|----------------------------------|------------------|
| 0 cm vis | 6 cm vis | Tilpasses eksisterende kantstein | Avrenningslinjer |
| 2 cm vis, kryssingspunkt | 8 cm vis | | |
| 2 cm vis | 10 cm vis | | |
| 4 cm vis | 18 cm vis | | |

Hovedsykkelrute Torget - Skuteviken
Kantsteinsplan
Småstrandgaten - Bradbenken

Revisjon	Revisjon gjelder	Utarb	Kontr	Godkjent	Rev. dato
01	Teknisk forprosjekt	AnnDal	LIE	IOV	2026-09-25



BERGEN
KOMMUNE



Norconsult

Målestokk	Tegningsnummer/dokumentkode	Plan id	Rev.
1:500	BT5-T-S1-J0101	71730000	01